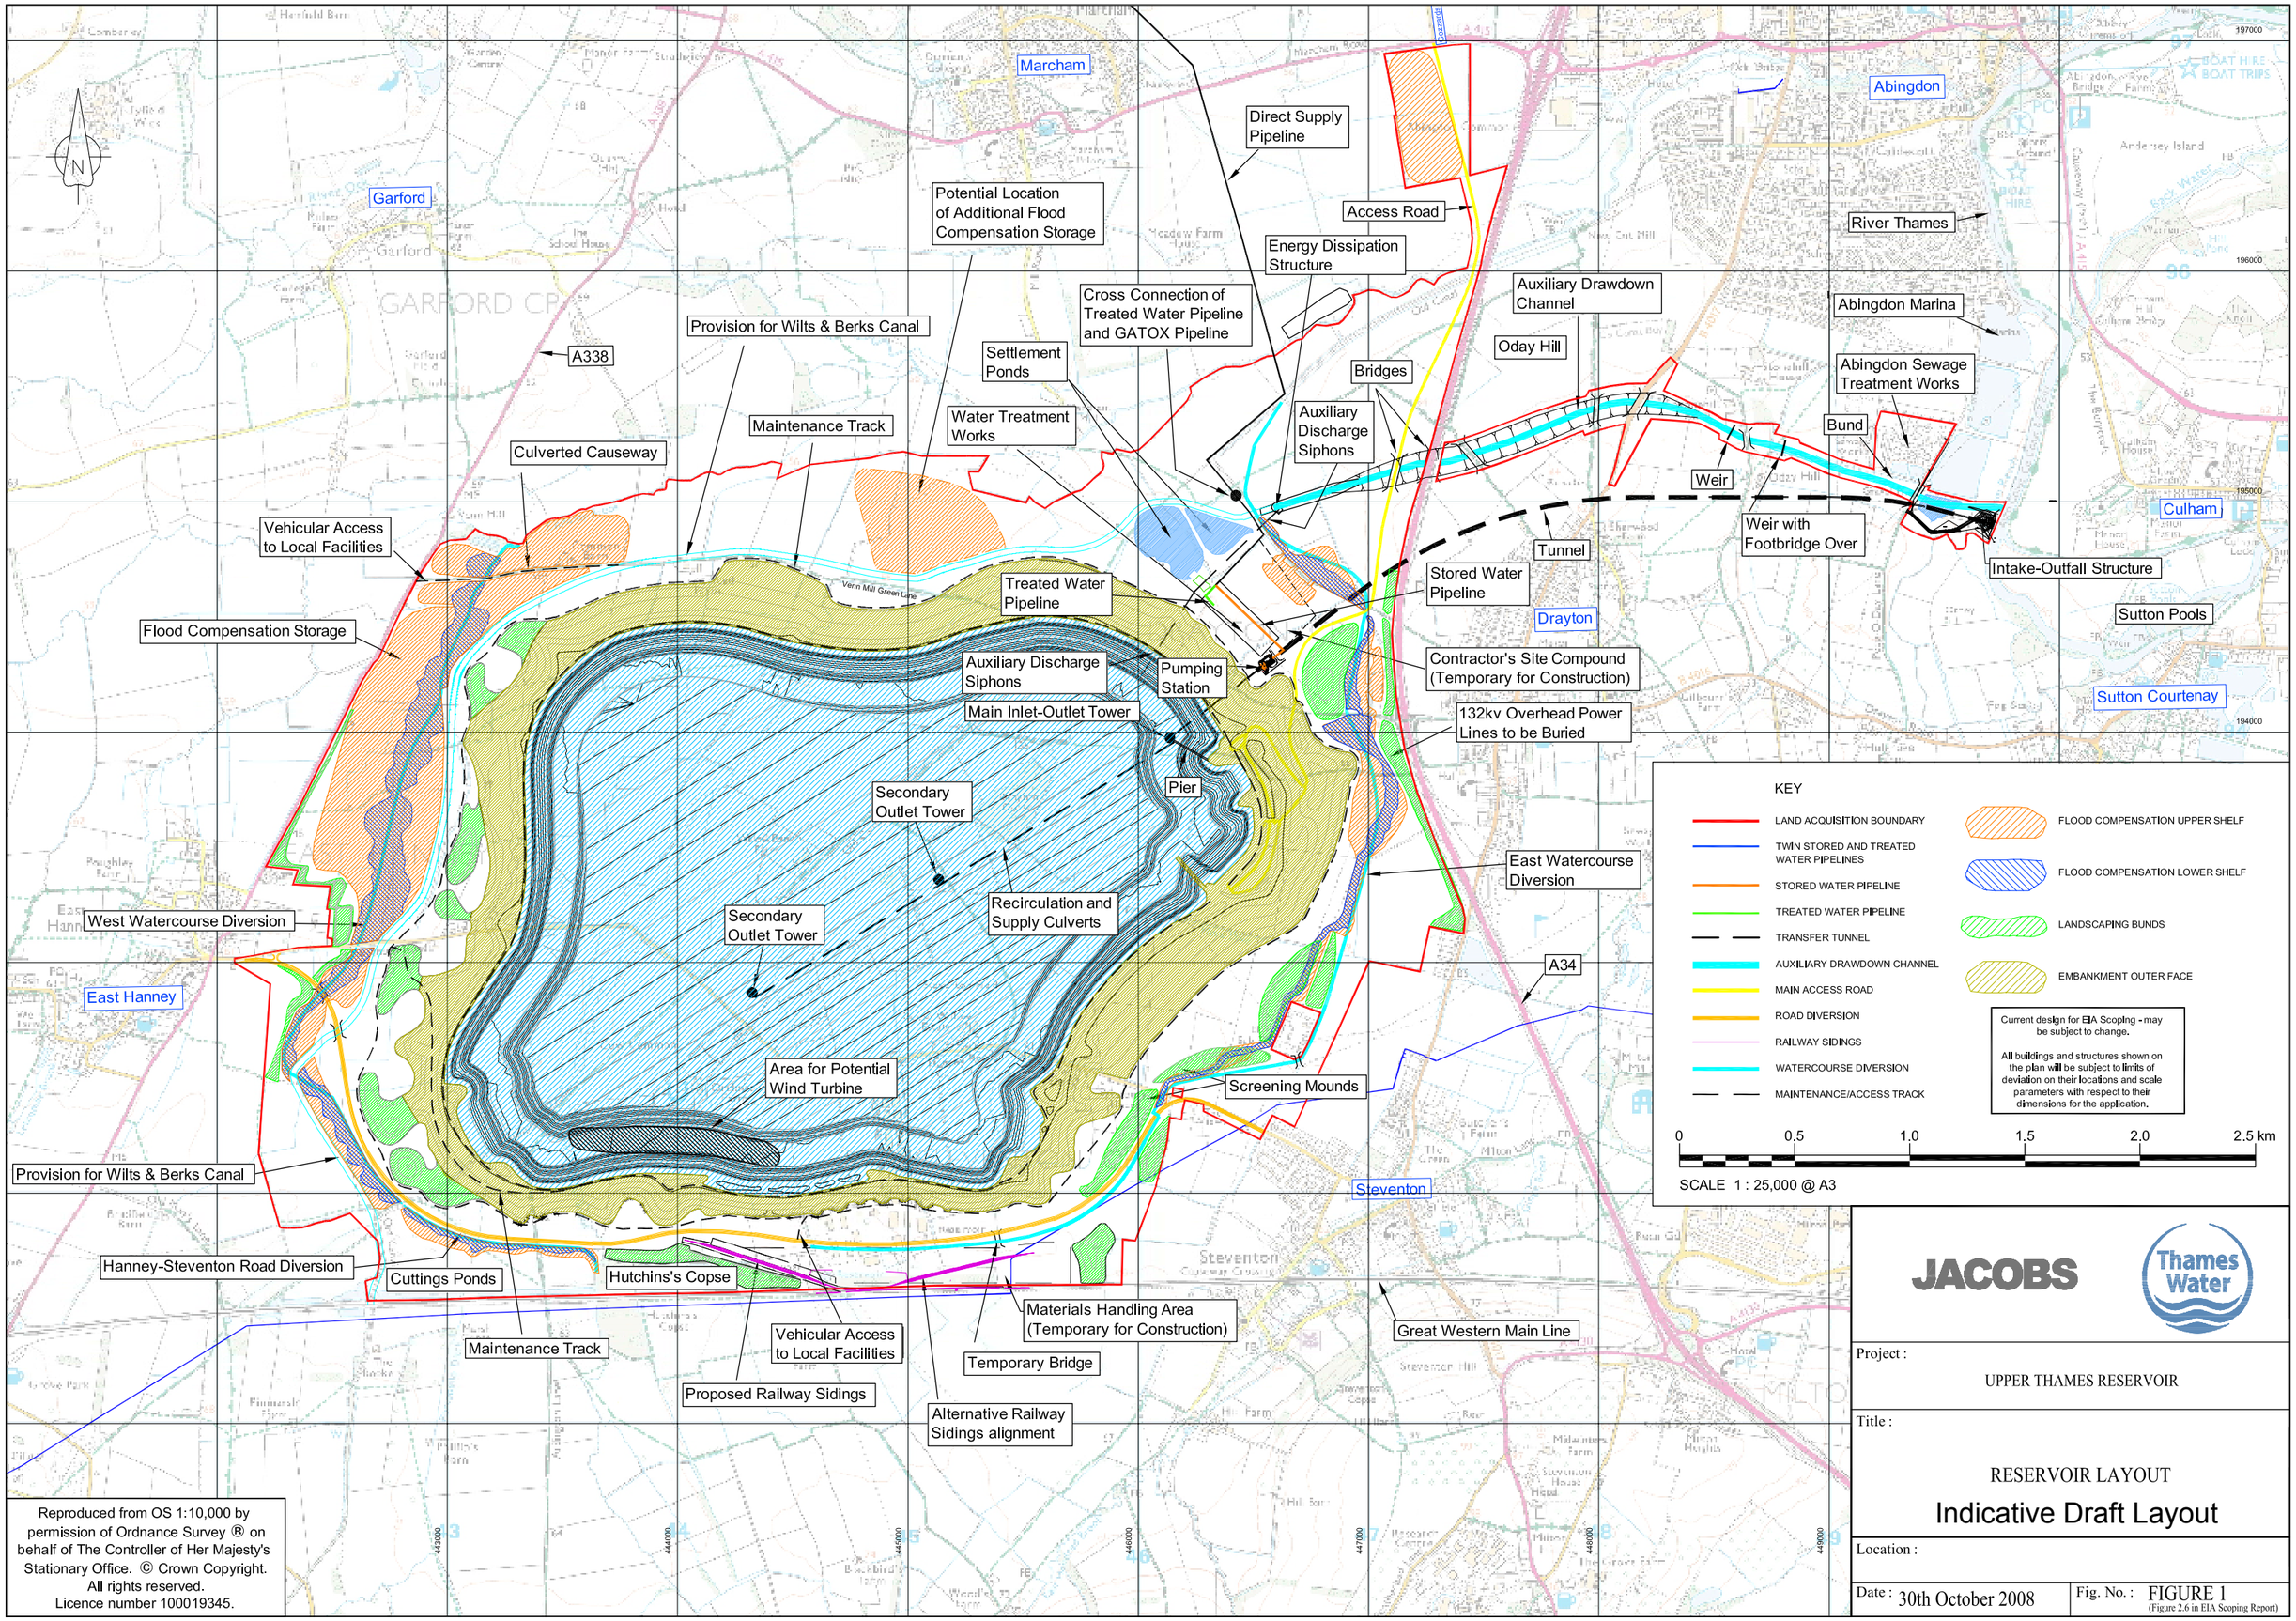

Reproduced from OS 1:10,000 by permission of Ordnance Survey ® on behalf of The Controller of Her Majesty's Stationary Office. © Crown Copyright. All rights reserved. Licence number 100019345.

JACOBS

Thames Water

Project :
UPPER THAMES RESERVOIR

Title :
RESERVOIR LAYOUT
Indicative Draft Layout

Location :

Date : 30th October 2008

Fig. No. : FIGURE 1
(Figure 2.6 in EIA Scoping Report)